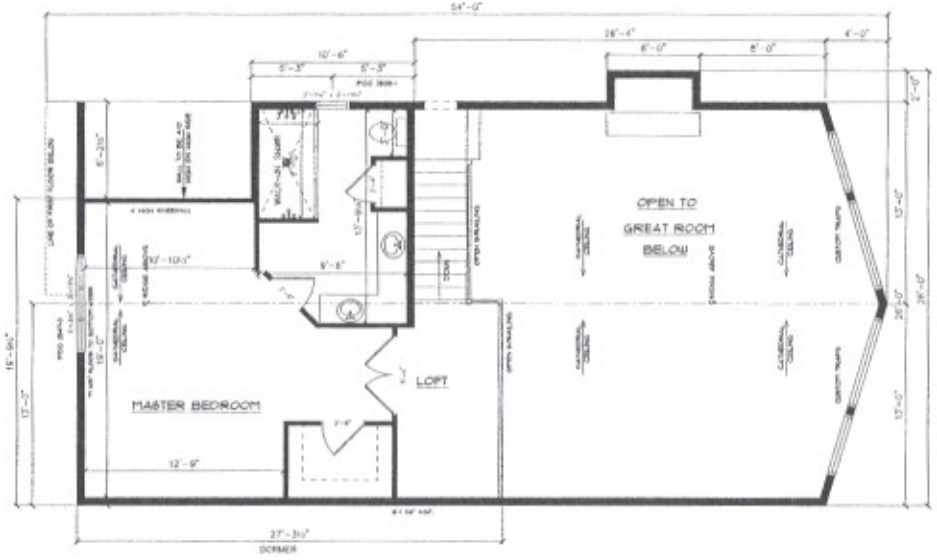

Loft Floor Plan

SCALE 1/8" = 1'-0"

565 Sq. Ft.

CORNERSTONE
CUSTOM BUILDERS, INC.

DATE	10/08/07
REV. DATE	10/23/07
	12/28/07

NOTE: PLEASE READ

PLEASE VERIFY THESE PLANS AND ELEVATIONS WITH YOUR SPECIFICATIONS. SOME ITEMS/OPTIONS AS SHOWN MAY NOT BE INCLUDED AS PART OF YOUR CONTRACT.

DRAWN FOR: MEL ARAGNO, AJ

APPROVED BY:

Drawn by: BRIAN D. SAUCKE

NOTE: All subcontractors shall be responsible for reviewing the plan for compliance with all state and local codes/ordinances applicable to their trade prior to commencing their work, and for completing their subcontract in accordance with those applicable laws. Although every effort has been made in preparing these plans and checking them for accuracy, the contractor and subcontractors must check all site/shell details and dimensions and be responsible for the same.